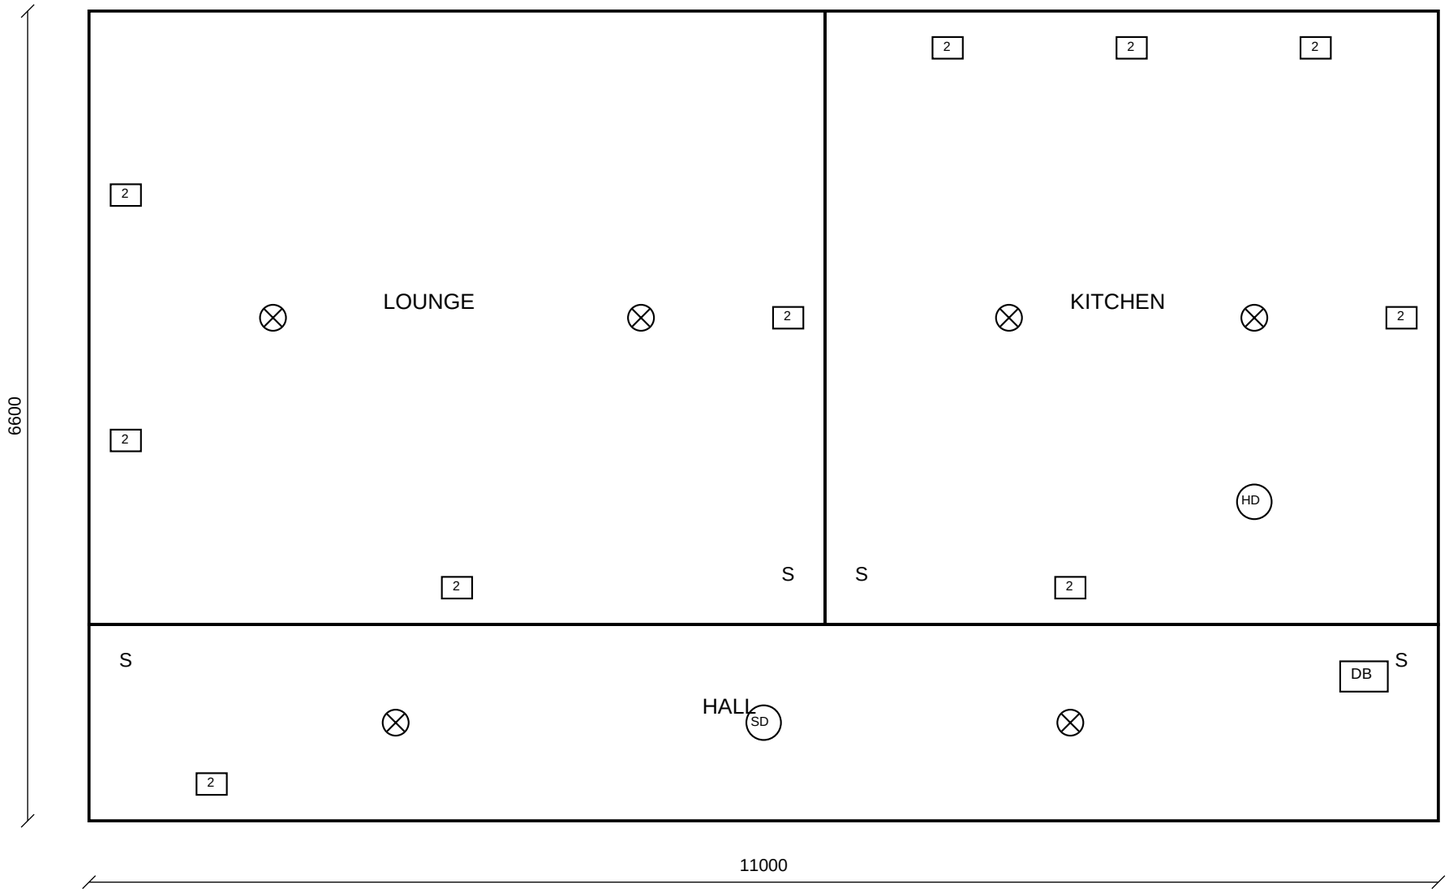


SMALL POWER & LIGHTING 1:50

QUANTREAD EXAMPLE DRAWING

Self-made for demonstration. Not a real project.

Title: Ground floor - small power and lighting layout

Drawing no: QR-EX-701 Rev A

Scale: 1:50 @ A3

All dimensions in mm unless noted. Do not scale - use written dimensions.

LEGEND

(2) = twin 13 A switched socket outlet

X in circle = ceiling light point

S = one-way light switch

SD = mains smoke detector, HD = heat detector

DB = consumer unit