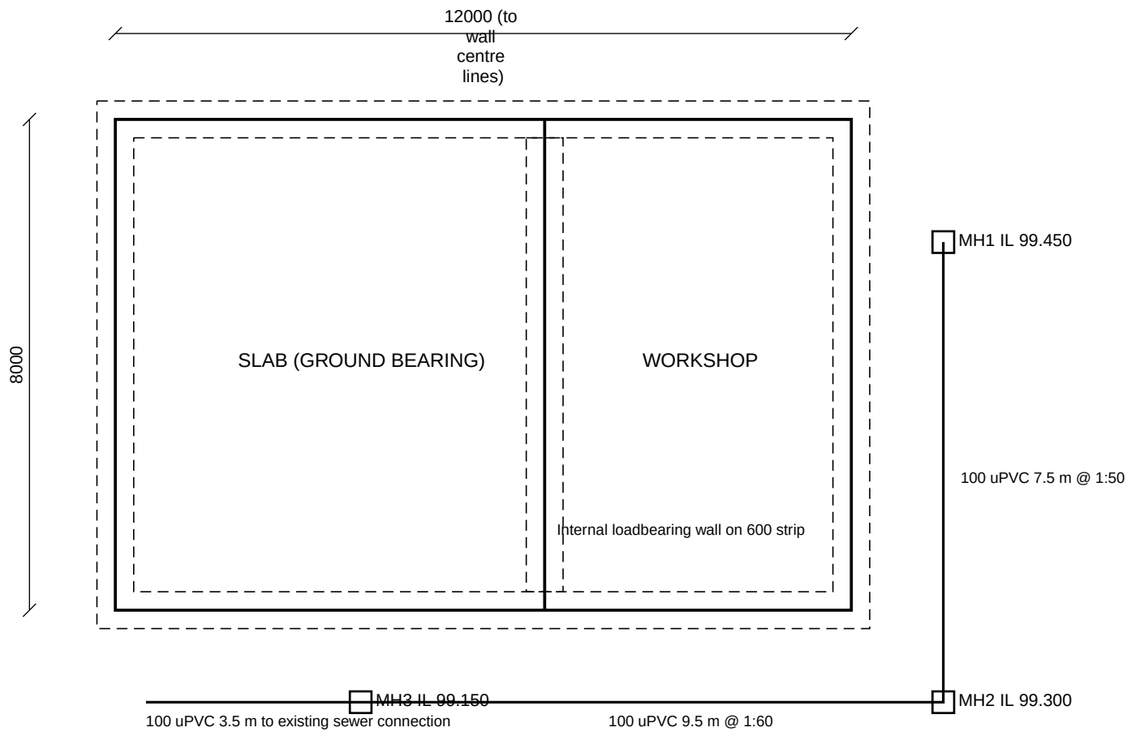



FOUNDATION & DRAINAGE PLAN 1:100

**QUANTREAD EXAMPLE DRAWING**

Self-made for demonstration. Not a real project.

Title: Detached garage/workshop - foundation and drainage plan

Drawing no: QR-EX-201  Rev A

Scale: 1:100 @ A3

All dimensions in mm unless noted. Do not scale - use written dimensions.

Strip foundation 600 wide x 1000 deep, C25/30 concrete. Trench shown on centre line.
Ground bearing slab 150 mm on 150 mm sub-base, area within external walls.
Foul drainage 100 mm uPVC. MH = 450 mm inspection chamber.