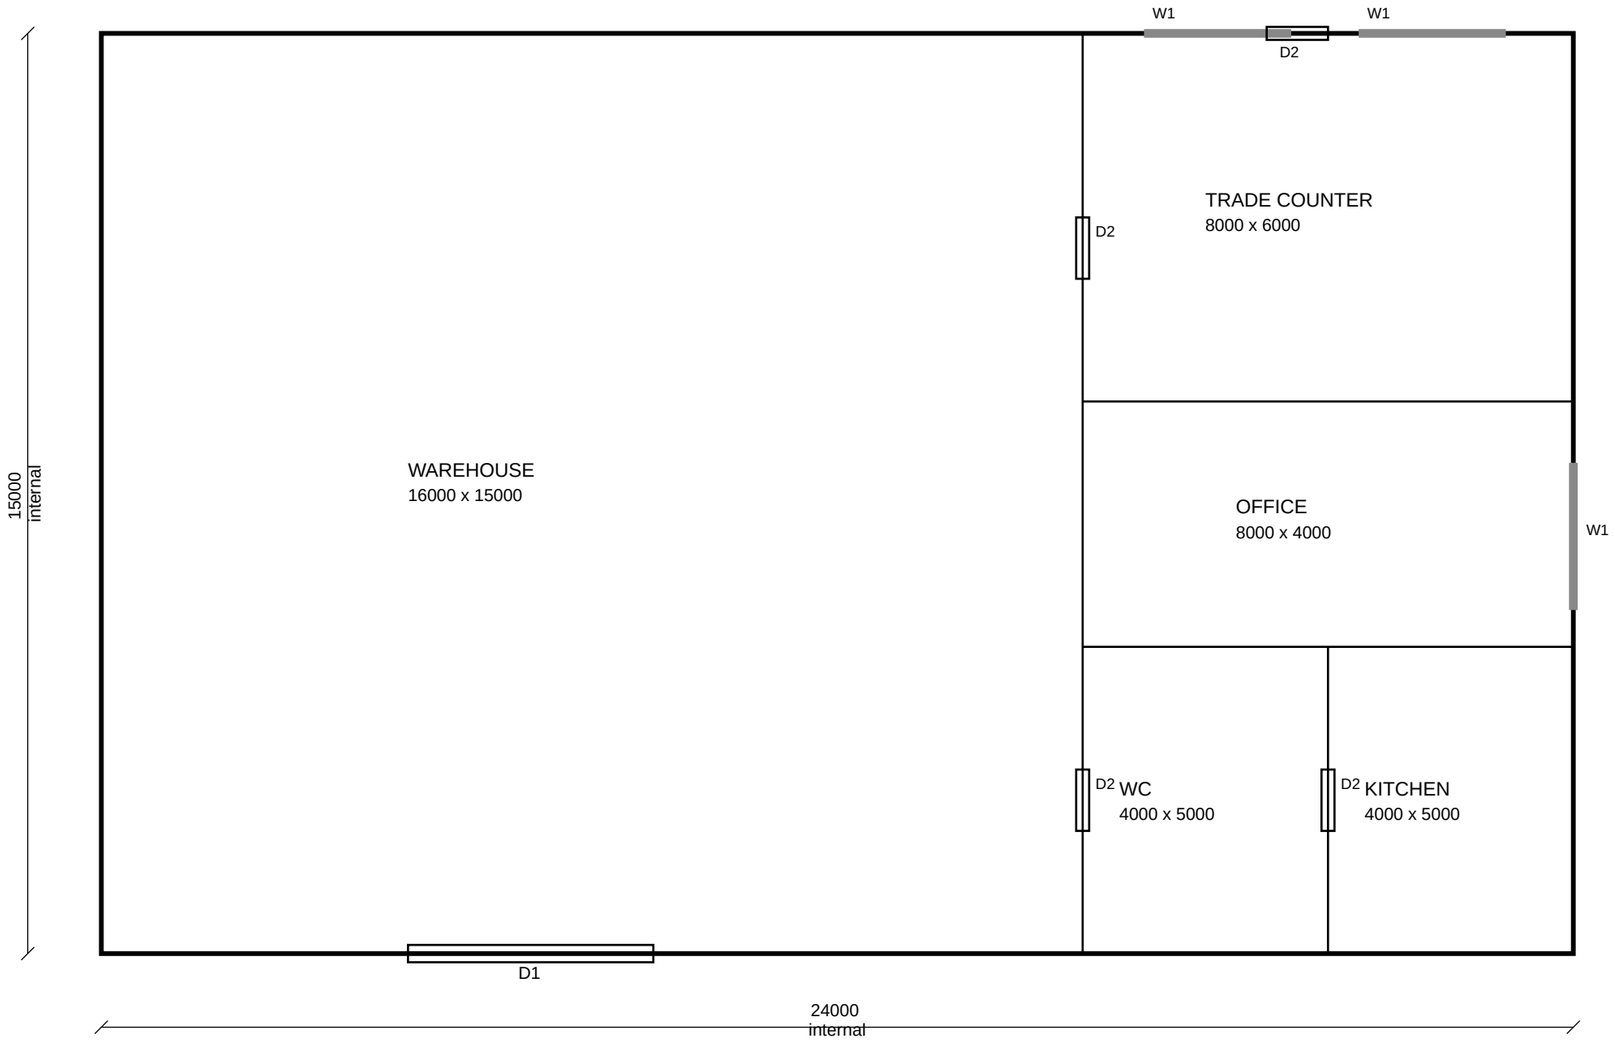


GROUND FLOOR GA PLAN 1:100

QUANTREAD EXAMPLE DRAWING

Self-made for demonstration. Not a real project.

Title: Unit 7 trade counter - ground floor GA plan

Drawing no: QR-EX-801 Rev A

Scale: 1:100 @ A3

All dimensions in mm unless noted. Do not scale - use written dimensions.

Gross internal floor area measured to inside face of external walls (RICS NRM GIA).

Window schedule: W1 2400 x 1500 (3 nr). Door schedule: D1 roller shutter 4000 x 4500 (1 nr), D2 single 1000 x 2100 (4 nr).