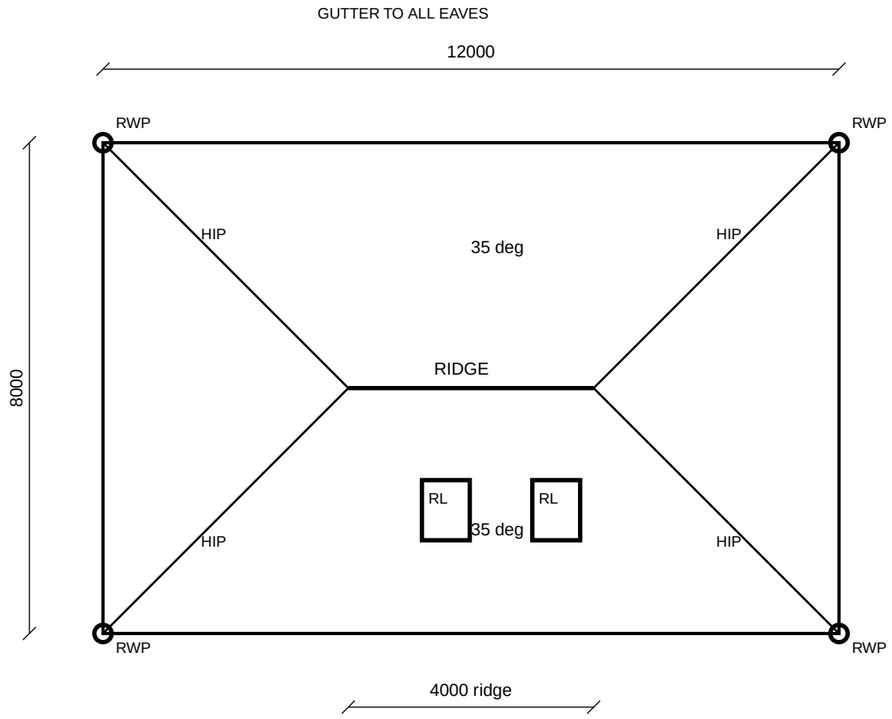


ROOF PLAN 1:100

QUANTREAD EXAMPLE DRAWING

Self-made for demonstration. Not a real project.

Title: Bungalow - roof plan

Drawing no: QR-EX-601 Rev A

Scale: 1:100 @ A3

All dimensions in mm unless noted. Do not scale - use written dimensions.

Hipped roof, all slopes 35 degree pitch, interlocking concrete tiles.
Plan size to eaves line 12000 x 8000. Ridge 4000 long.
Half-round gutter to all eaves, 4 nr 68 mm downpipes at corners.
RL = rooflight 780 x 980 (2 nr).