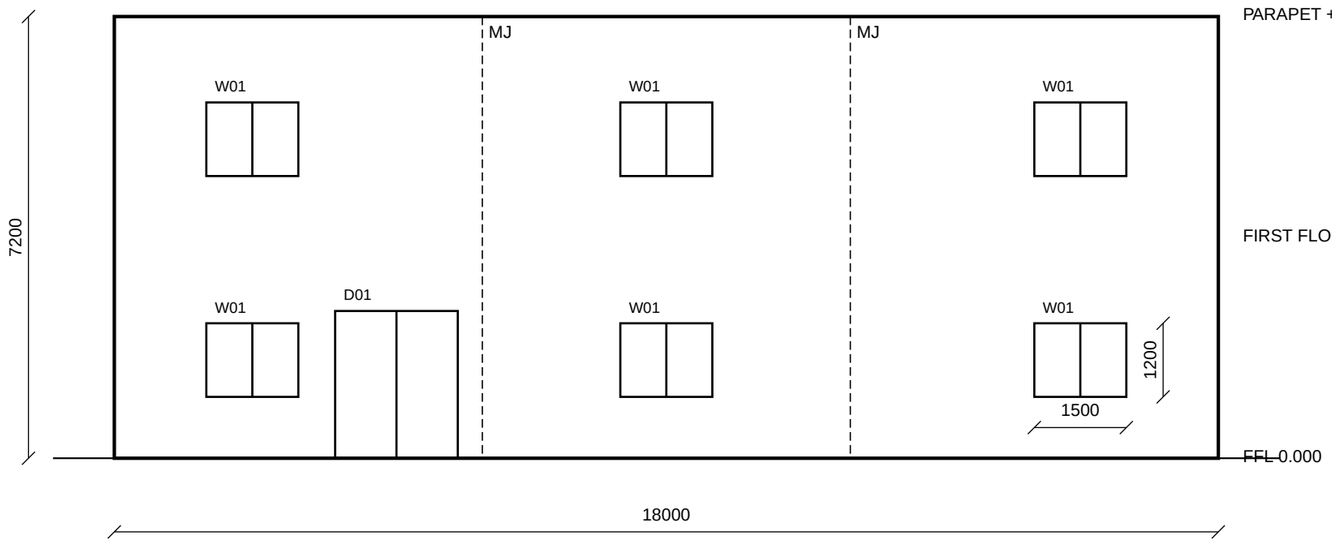


SOUTH ELEVATION 1:100

QUANTREAD EXAMPLE DRAWING

Self-made for demonstration. Not a real project.

Title: Unit 4 office - front (south) elevation

Drawing no: QR-EX-101 Rev A

Scale: 1:100 @ A3

All dimensions in mm unless noted. Do not scale - use written dimensions.

Window schedule: W01 1500 x 1200 (6 nr). Door D01 double door 2000 x 2400 (1 nr).

MJ = vertical movement joint, full height 7200, 20 mm wide.

Perimeter seal to all frames: low-modulus silicone, one bead each face.