
EAST GABLE ELEVATION 1:50

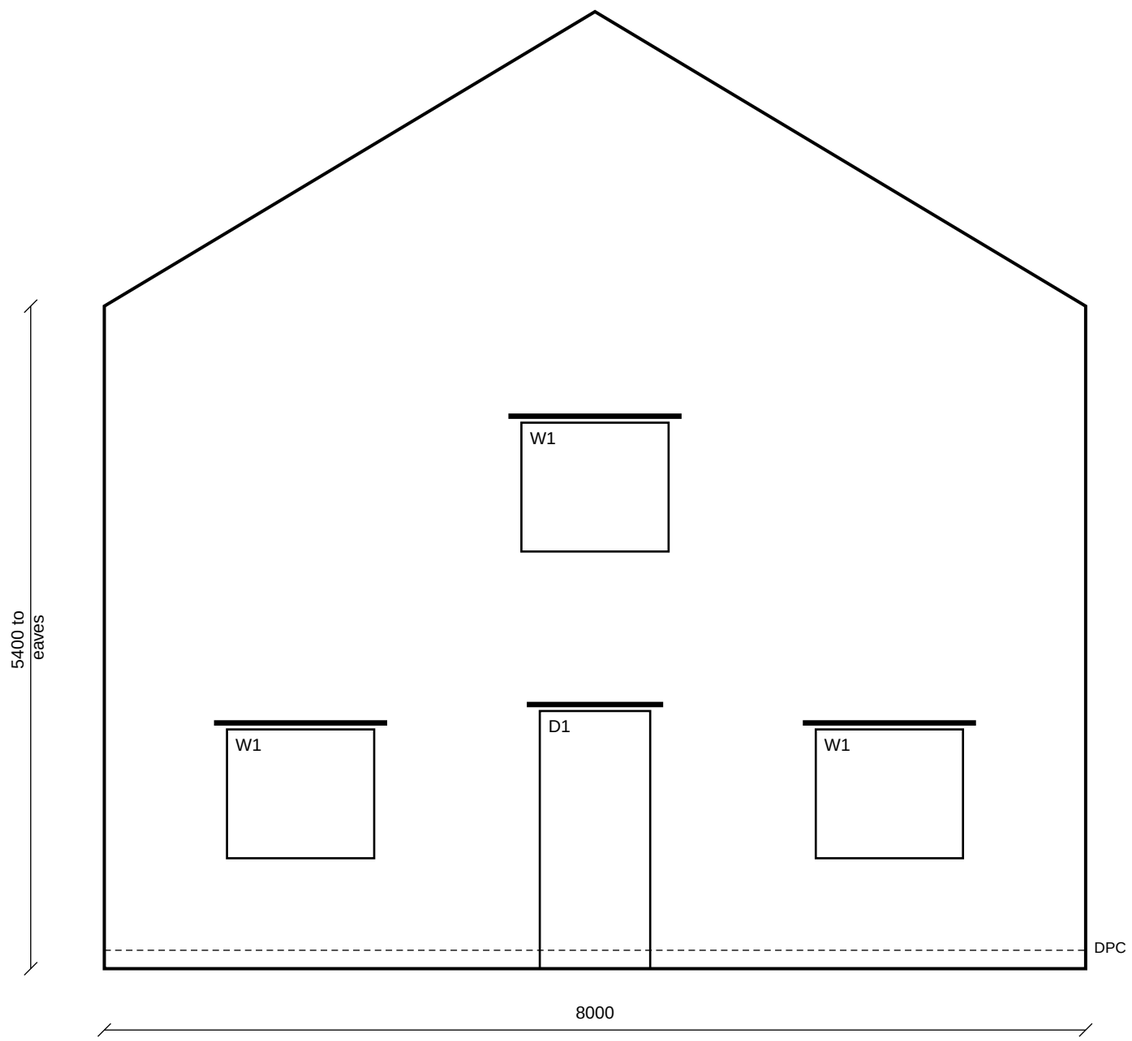

QUANTREAD EXAMPLE DRAWING

Self-made for demonstration. Not a real project.

Title: House type B - side (east) gable elevation

Drawing no: QR-EX-301 Rev A

Scale: 1:50 @ A3

All dimensions in mm unless noted. Do not scale - use written dimensions.

Facing brick: red multi stock, stretcher bond. Gable wall 8000 long x 5400 high to eaves, gable apex 2400 above eaves.

W1 1200 x 1050 (3 nr), D1 900 x 2100 (1 nr). Steel lintel over every opening.

DPC 150 above ground level, full length of wall.