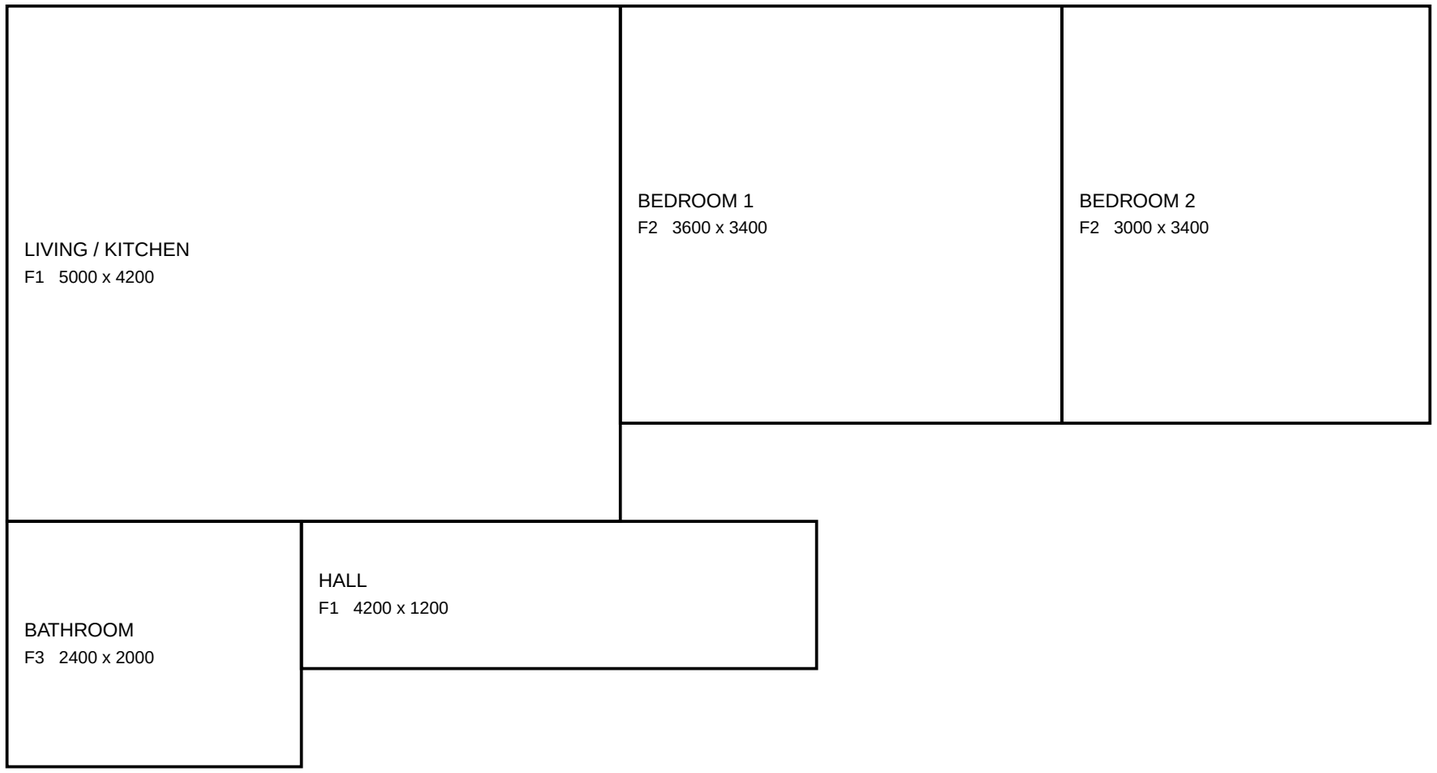


Doors 838 leaf: hall to living, bed 1, bed 2 and bathroom.

FLOOR FINISHES PLAN 1:50

QUANTREAD EXAMPLE DRAWING

Self-made for demonstration. Not a real project.

Title: Flat 2 - floor finishes plan

Drawing no: QR-EX-501 Rev A

Scale: 1:50 @ A3

All dimensions in mm unless noted. Do not scale - use written dimensions.

FINISH KEY

F1 LVT plank on 6 mm ply: living/kitchen and hall.

F2 carpet on underlay: bedrooms.

F3 porcelain tile on tile backer: bathroom.

Threshold strip at every change of finish.