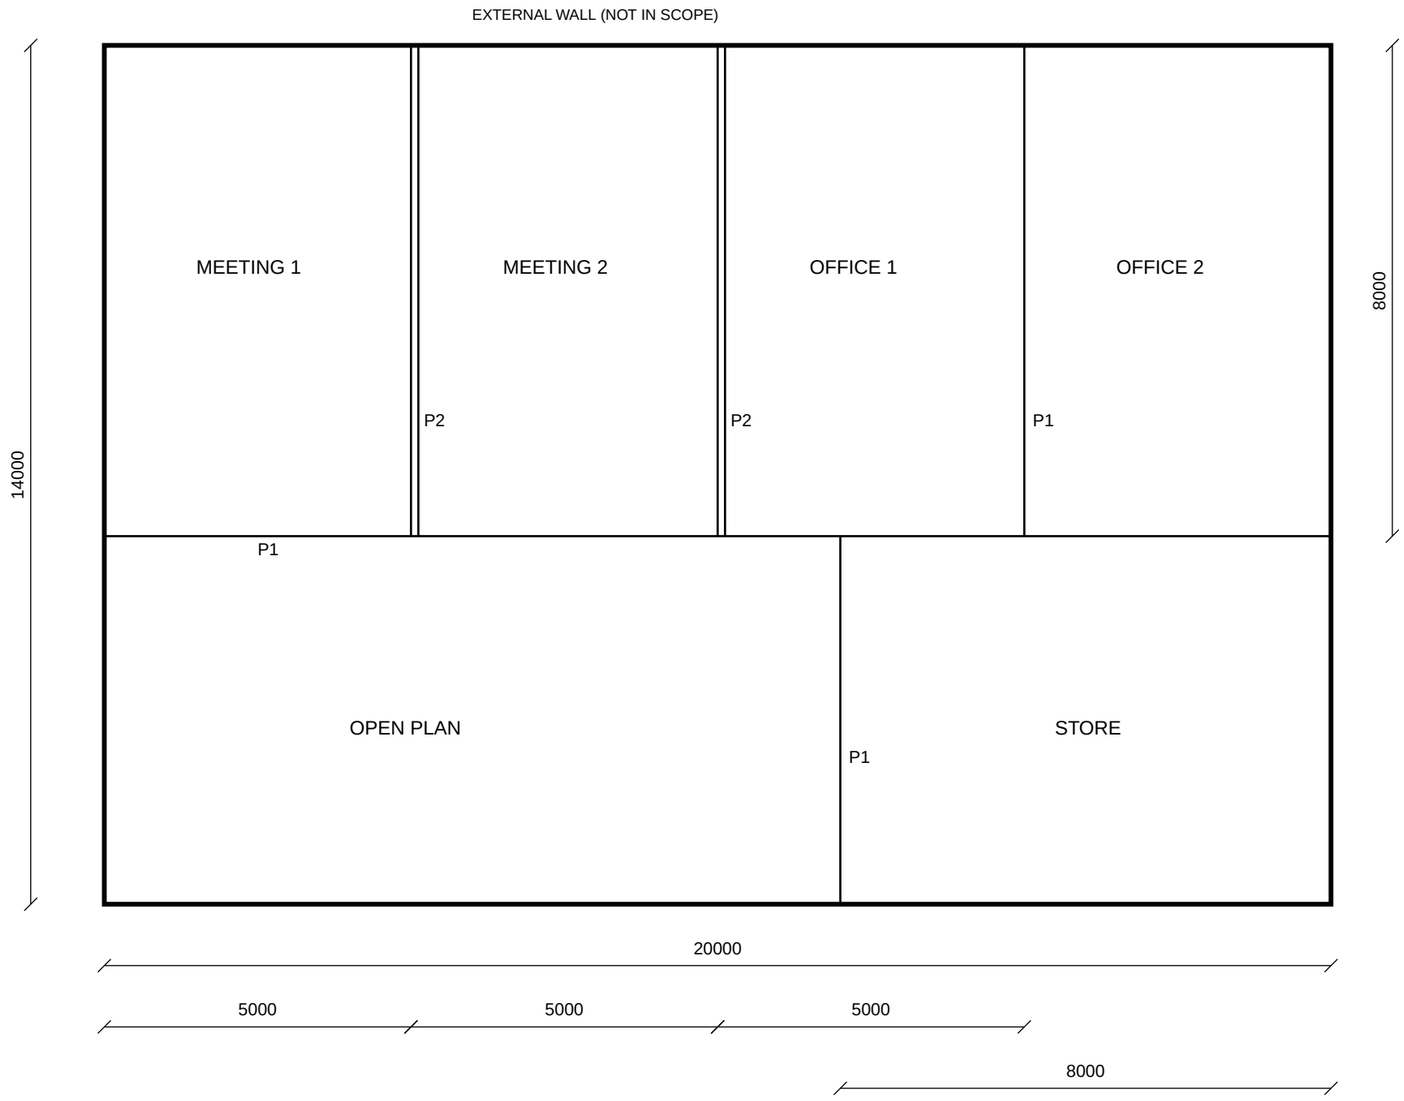


LEVEL 1 PARTITION LAYOUT 1:100

QUANTREAD EXAMPLE DRAWING

Self-made for demonstration. Not a real project.

Title: Office fit-out level 1 - partition layout

Drawing no: QR-EX-401 Rev A

Scale: 1:100 @ A3

All dimensions in mm unless noted. Do not scale - use written dimensions.

PARTITION KEY

Type P1: 70 mm C-stud, 1 x 12.5 mm plasterboard each side, 2700 high.

Type P2 (acoustic, shown double line): 92 mm stud, 2 x 15 mm acoustic board each side, mineral wool, 2700 high.

External walls and core not in drylining scope.